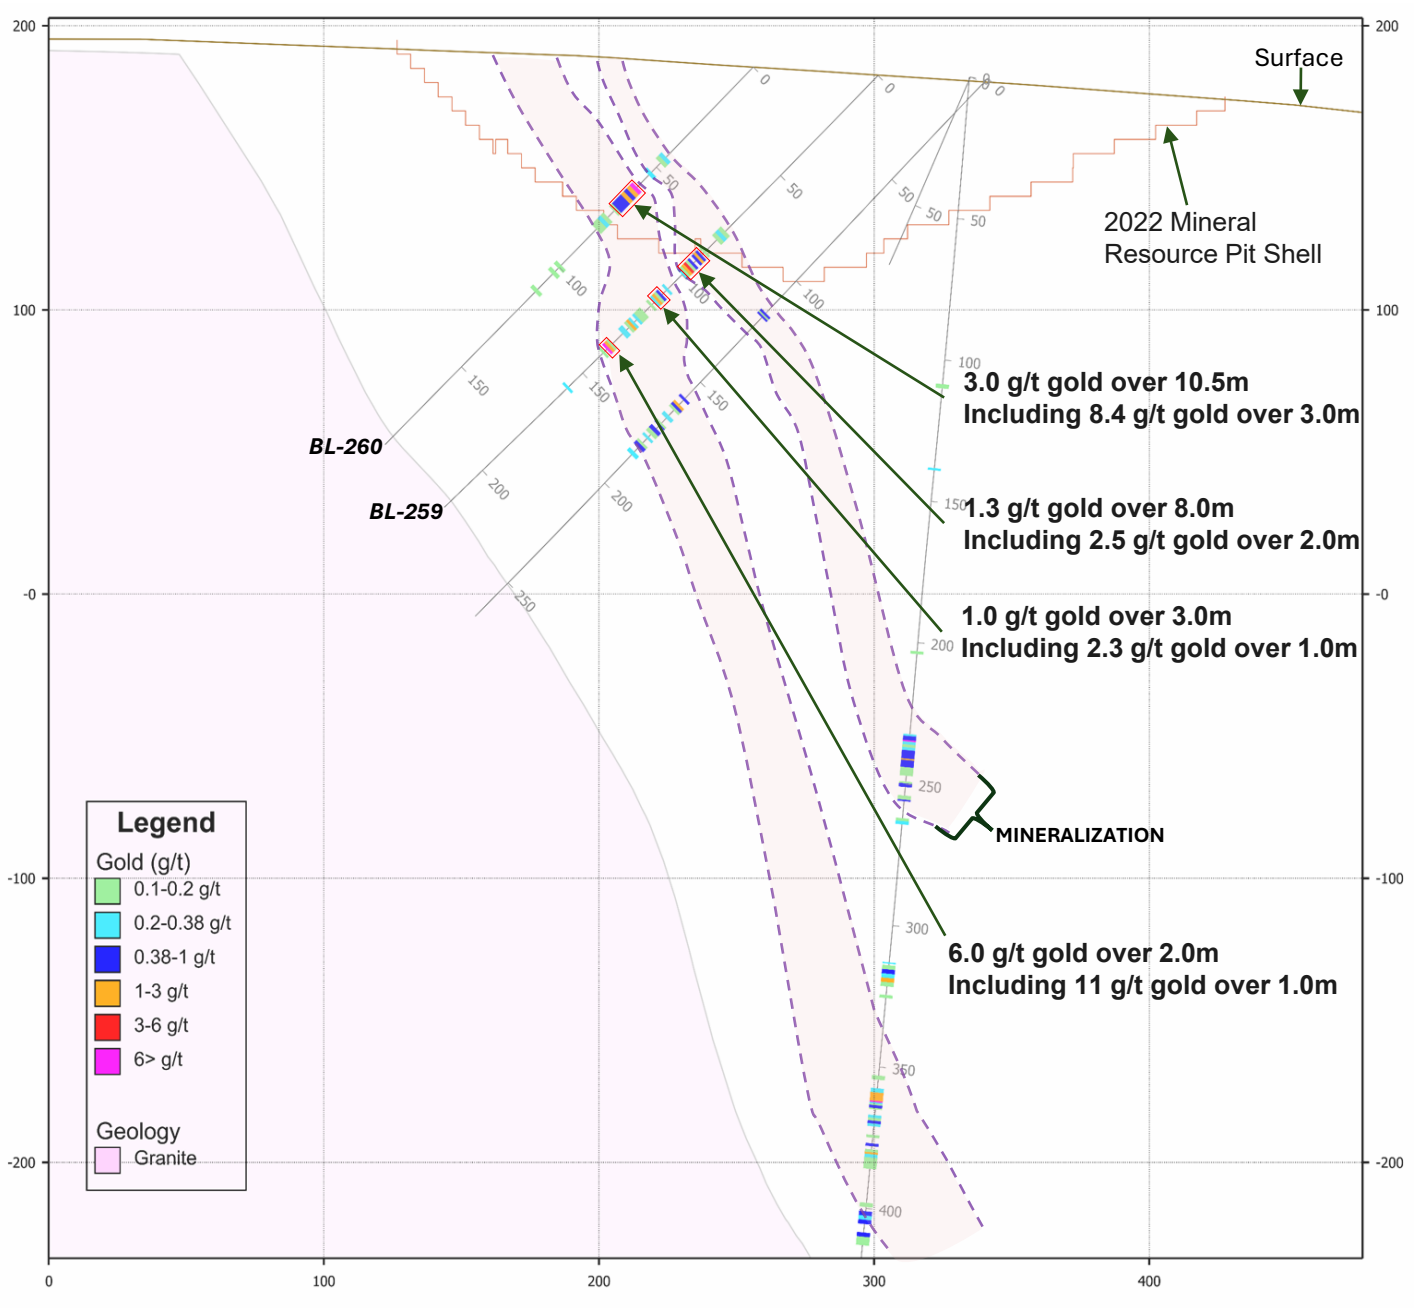CROSS SECTION 2: 25m WIDTH; LOOKING 045 DEGREES