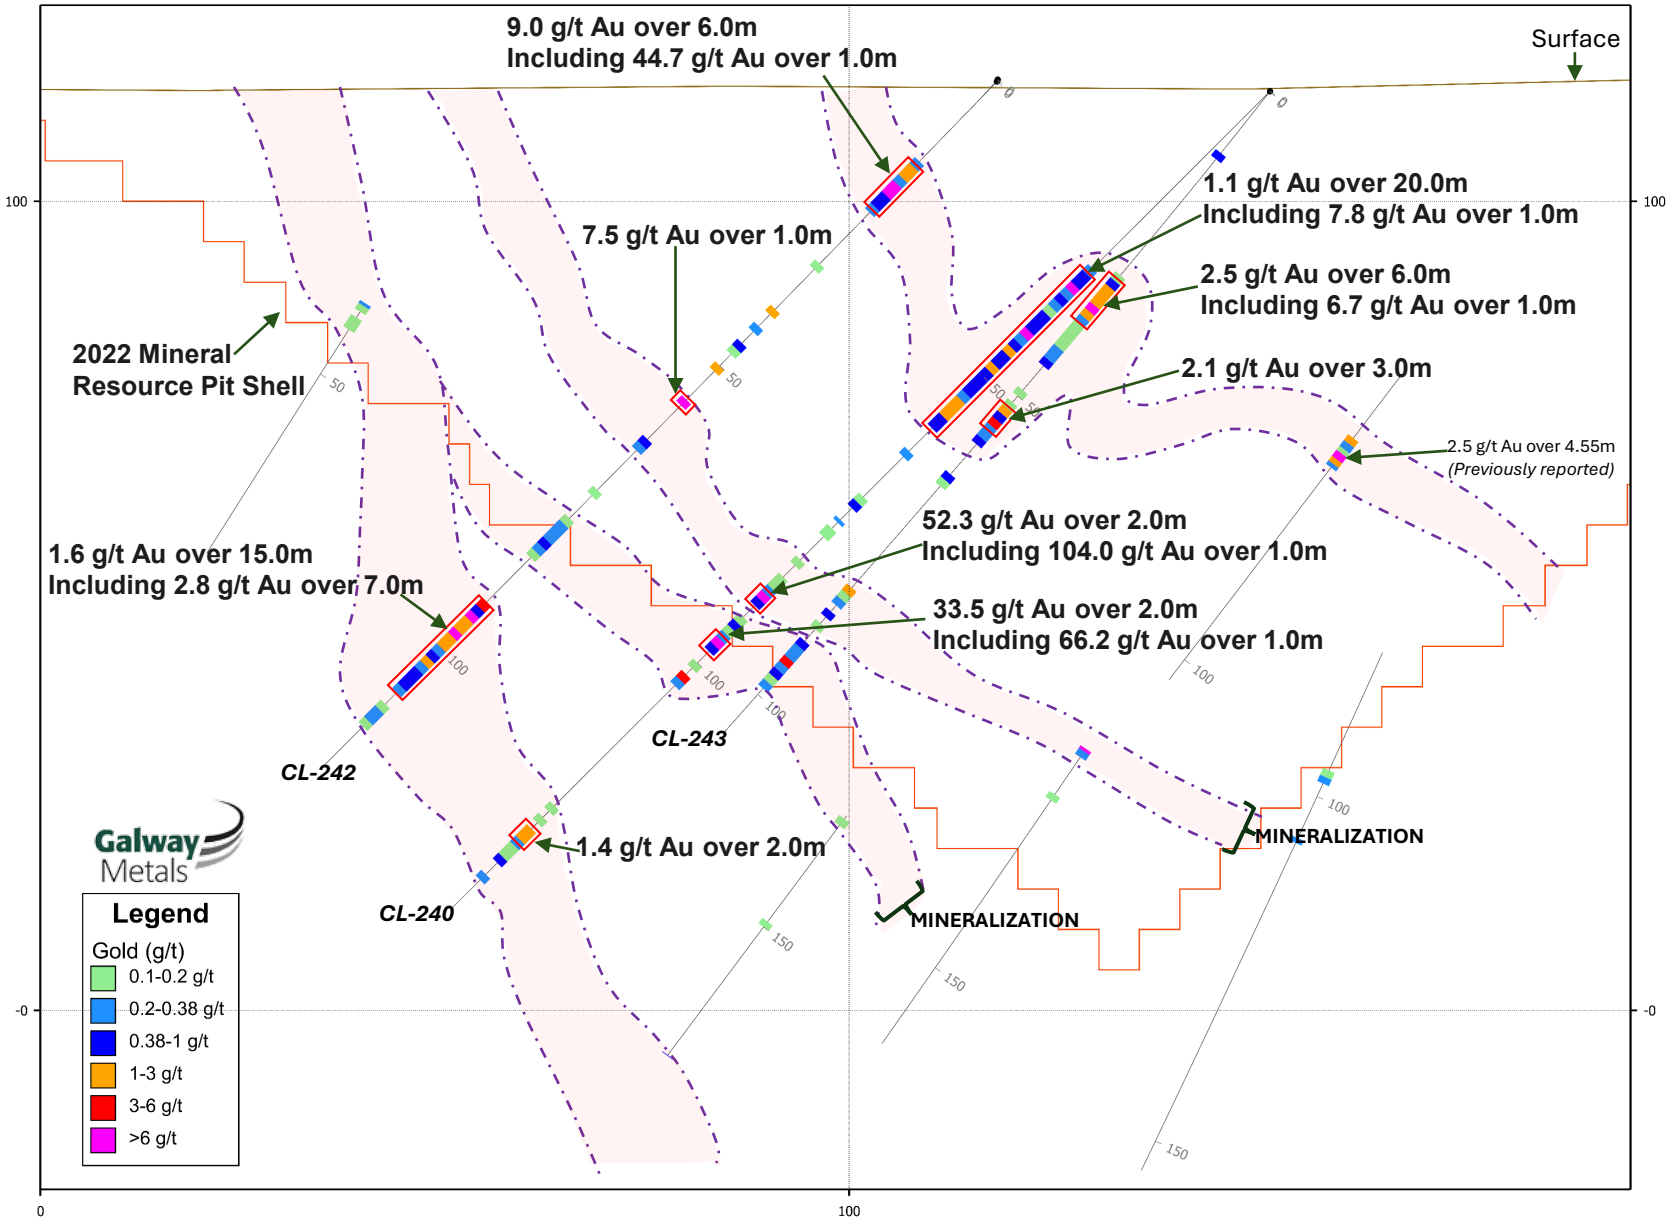CROSS SECTION 1: 25m WIDTH; LOOKING 045 DEGREES