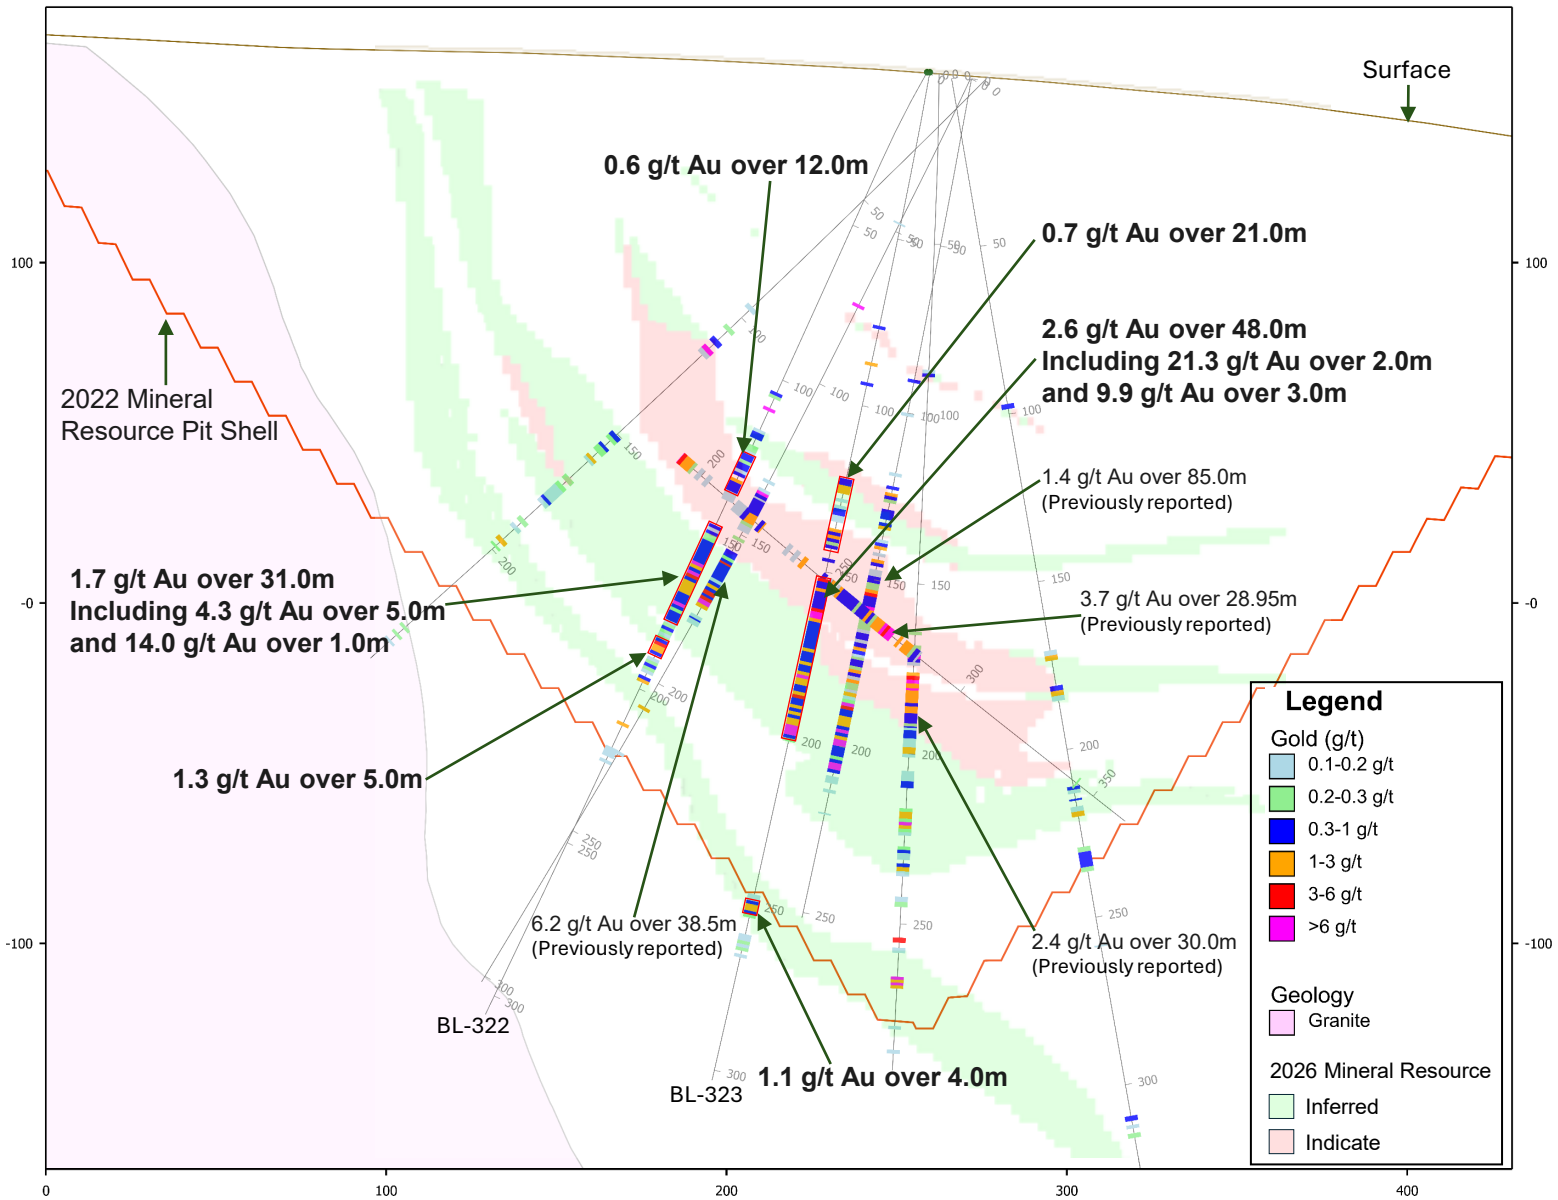CROSS SECTION 1: 50m WIDTH; LOOKING 045 DEGREES